Site plan

1:500

N

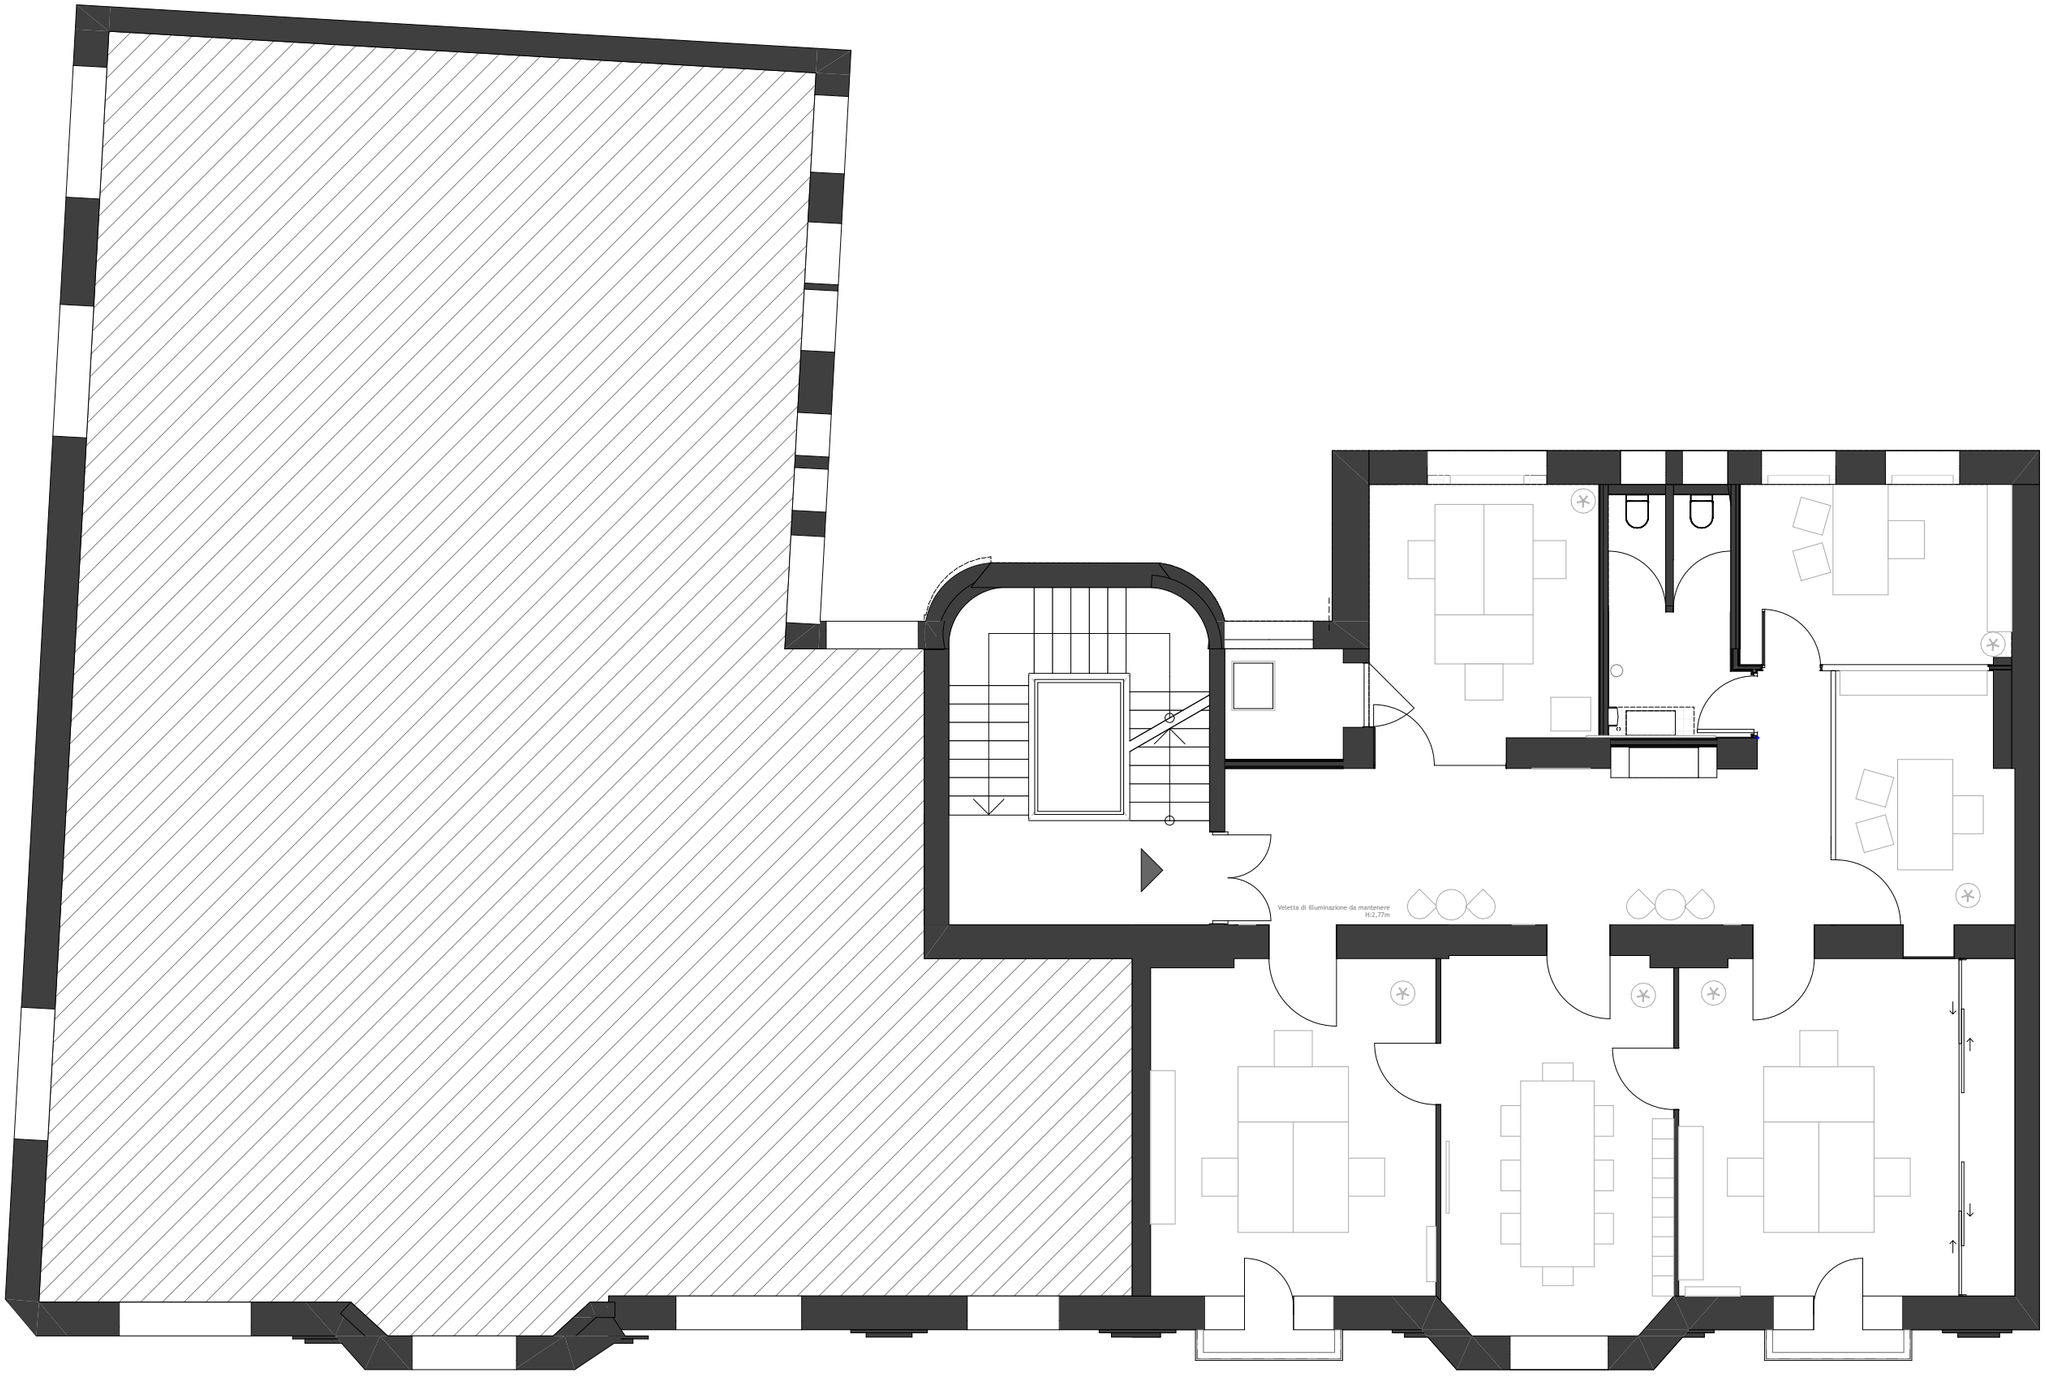

Second floor

1:100

Fourth floor

1:100