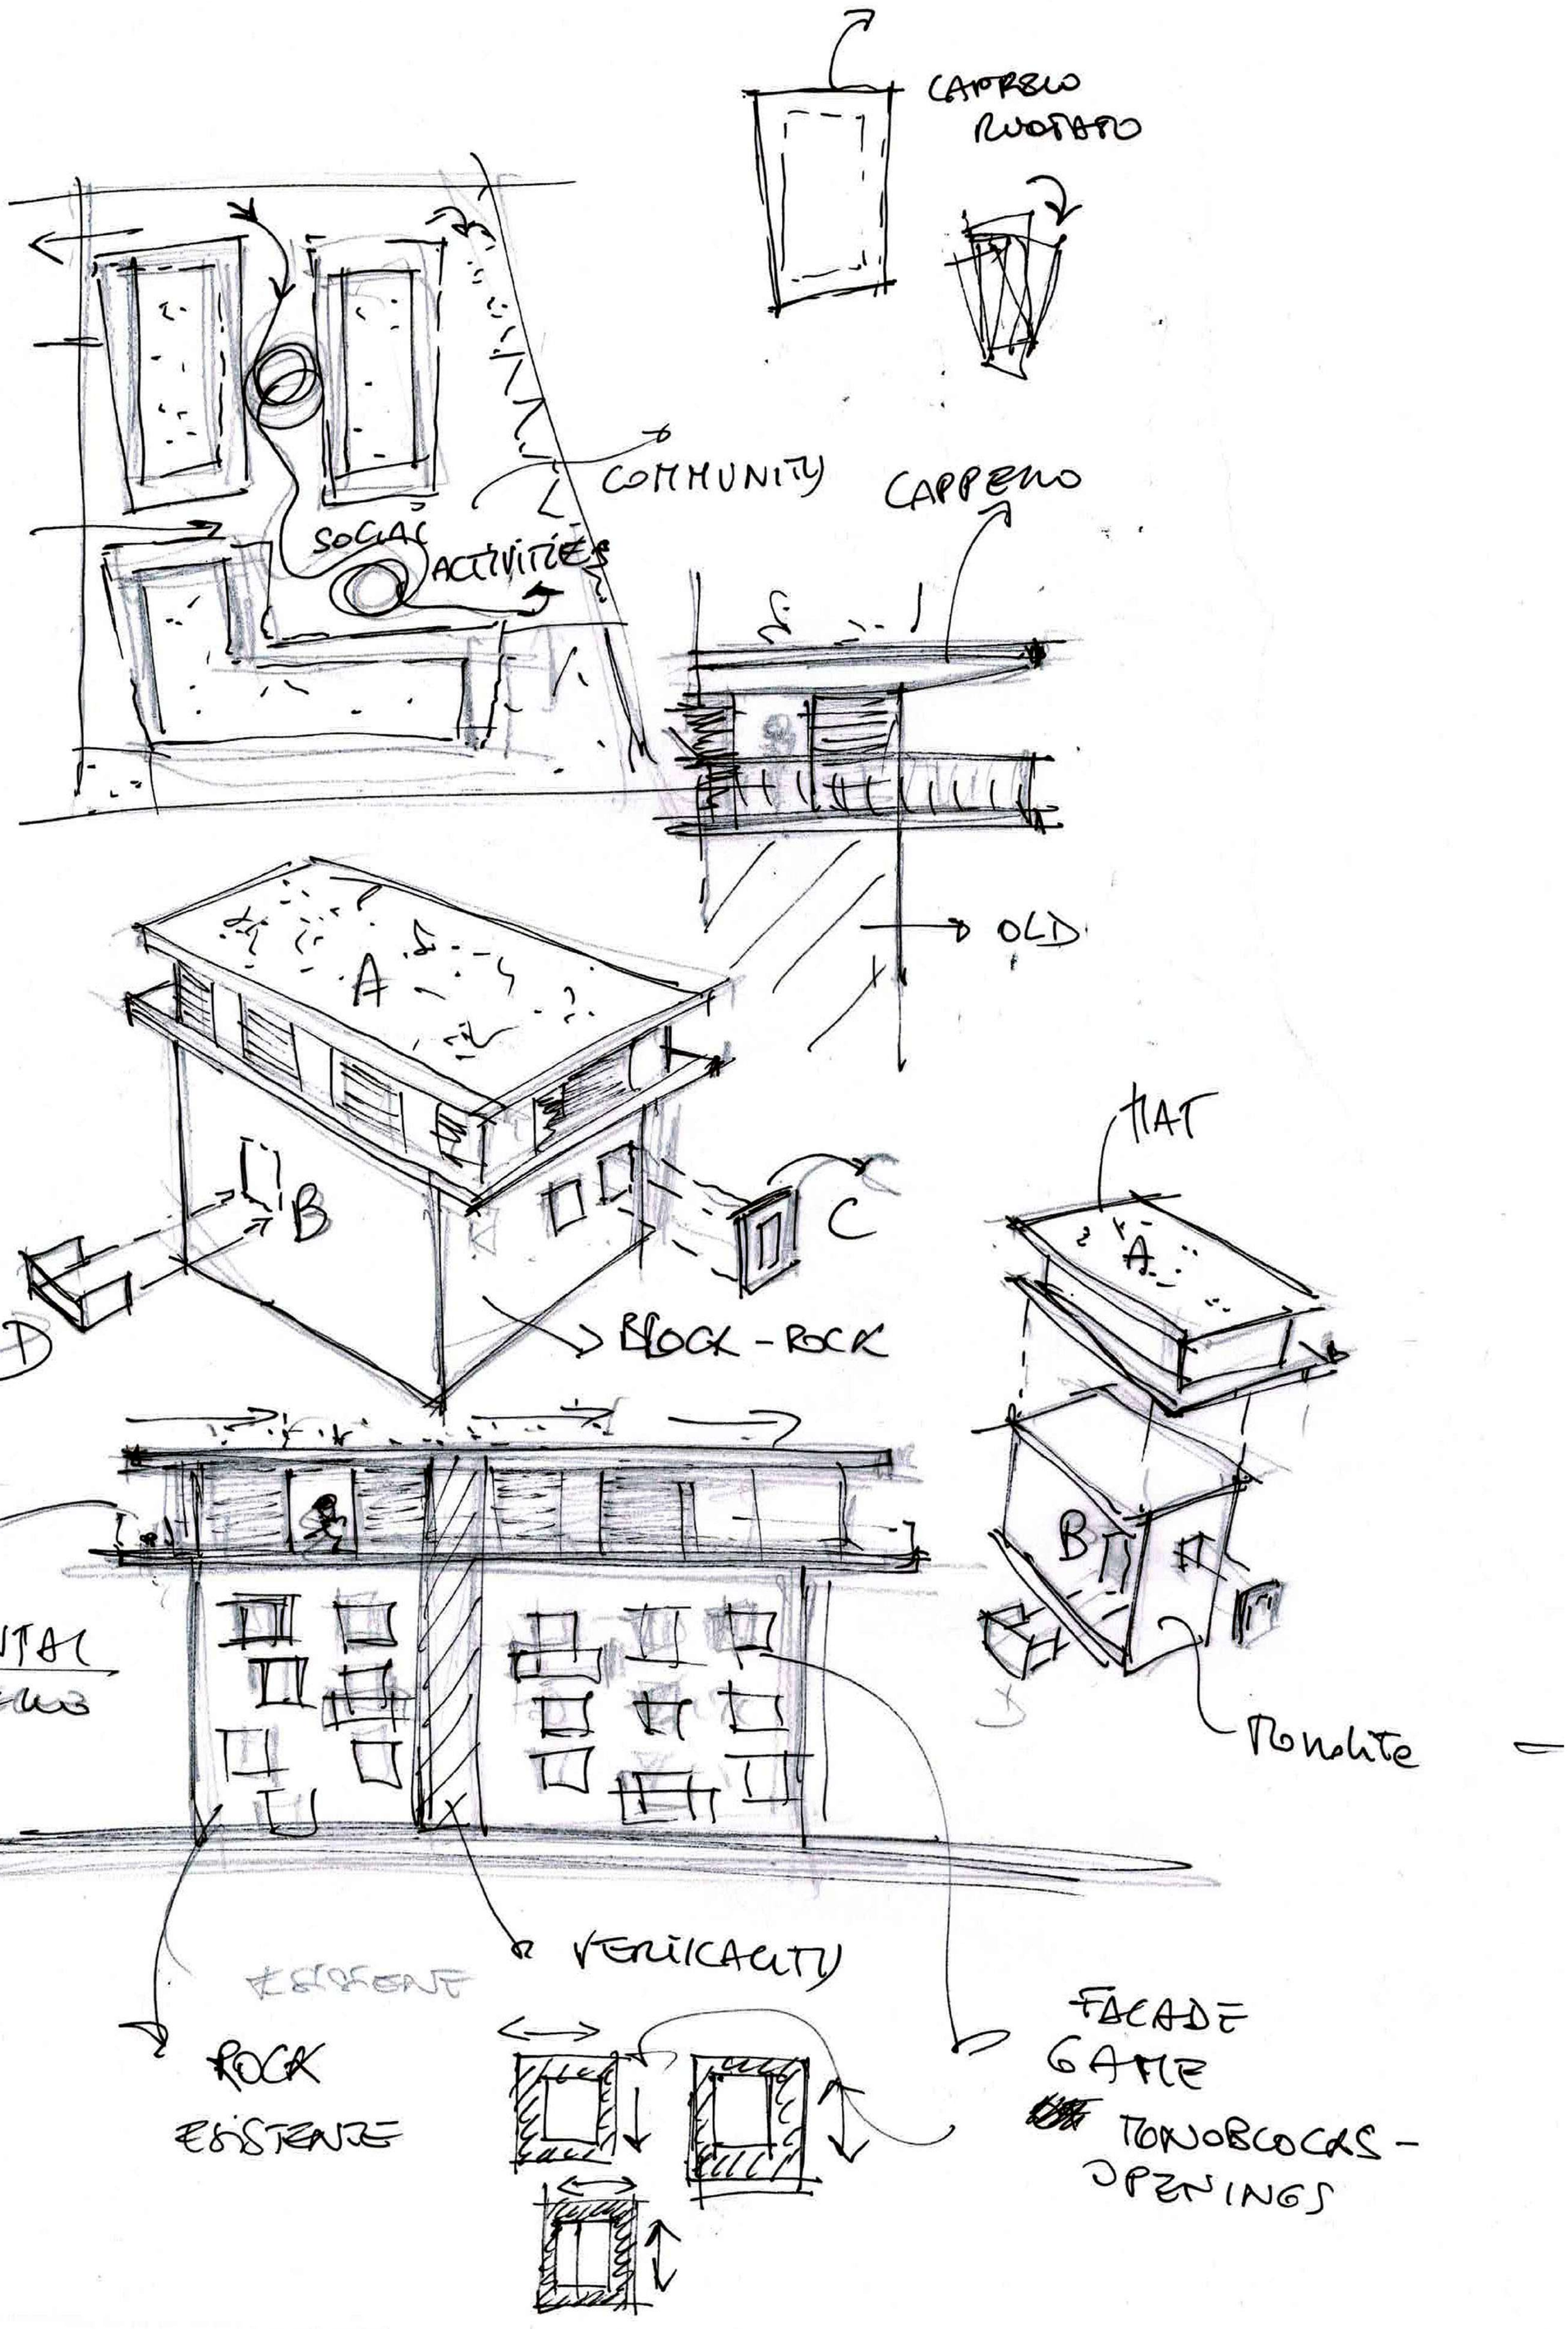
CAPPELLO RUOTATO
COMMUNITY
SOCIAL ACTIVITIES
CAPPELLO
OLD
A
B
C
D
BLOCK - ROCK
FLAT
FLAT HORIZONTAL CAPPELLO
Monolite
ROCK ESISTENTE
VERTICALITY
FACADE GATE
MONOBLOCKS - OPENINGS

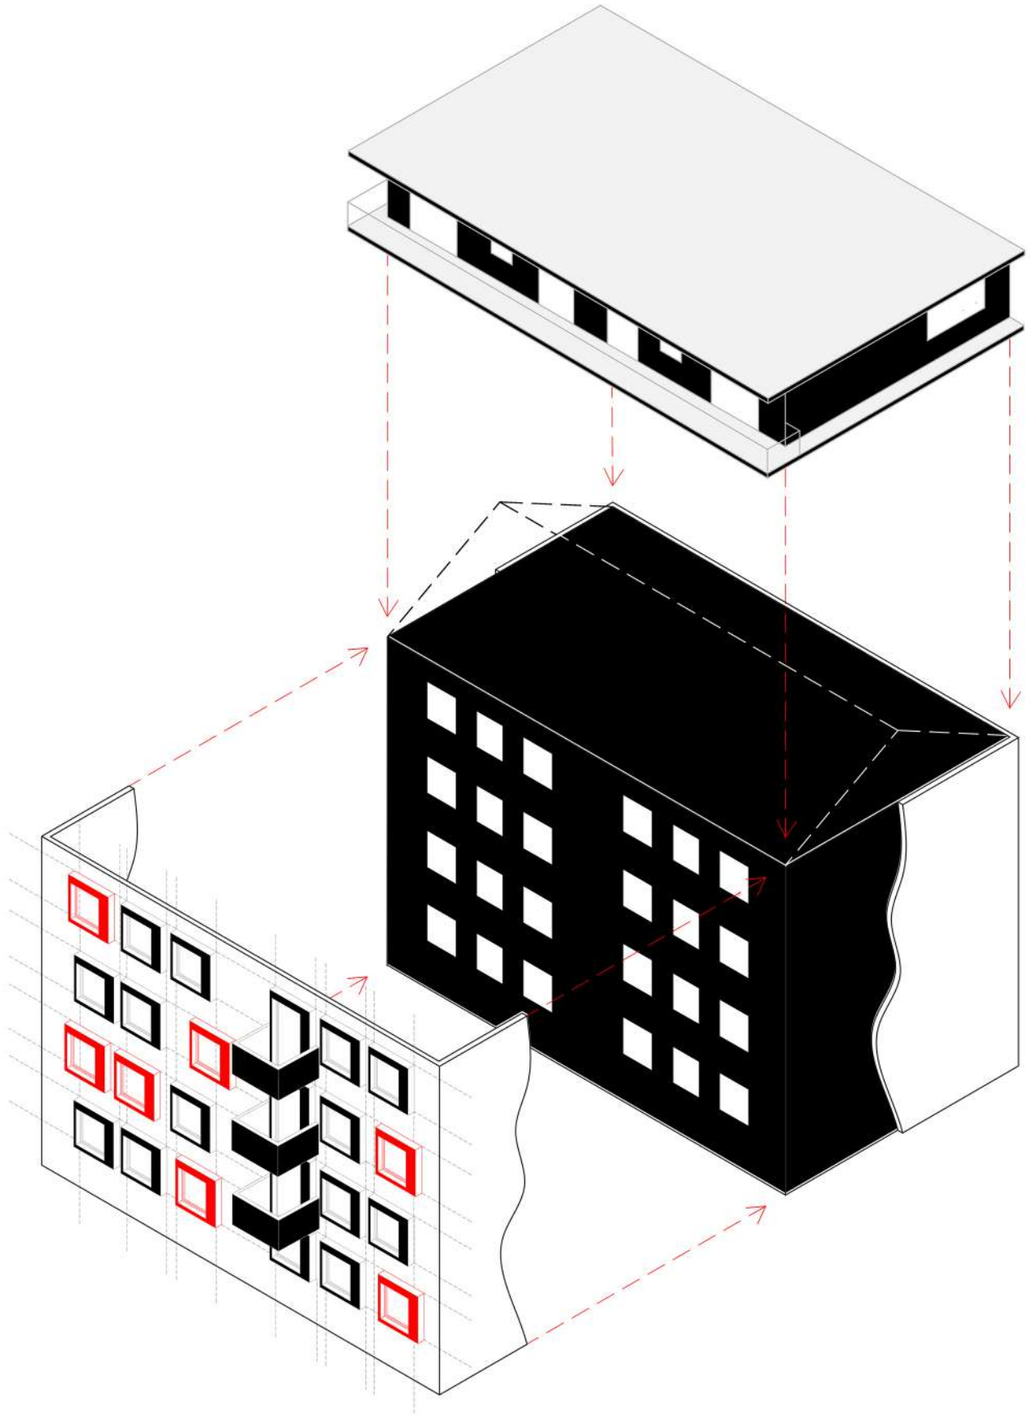

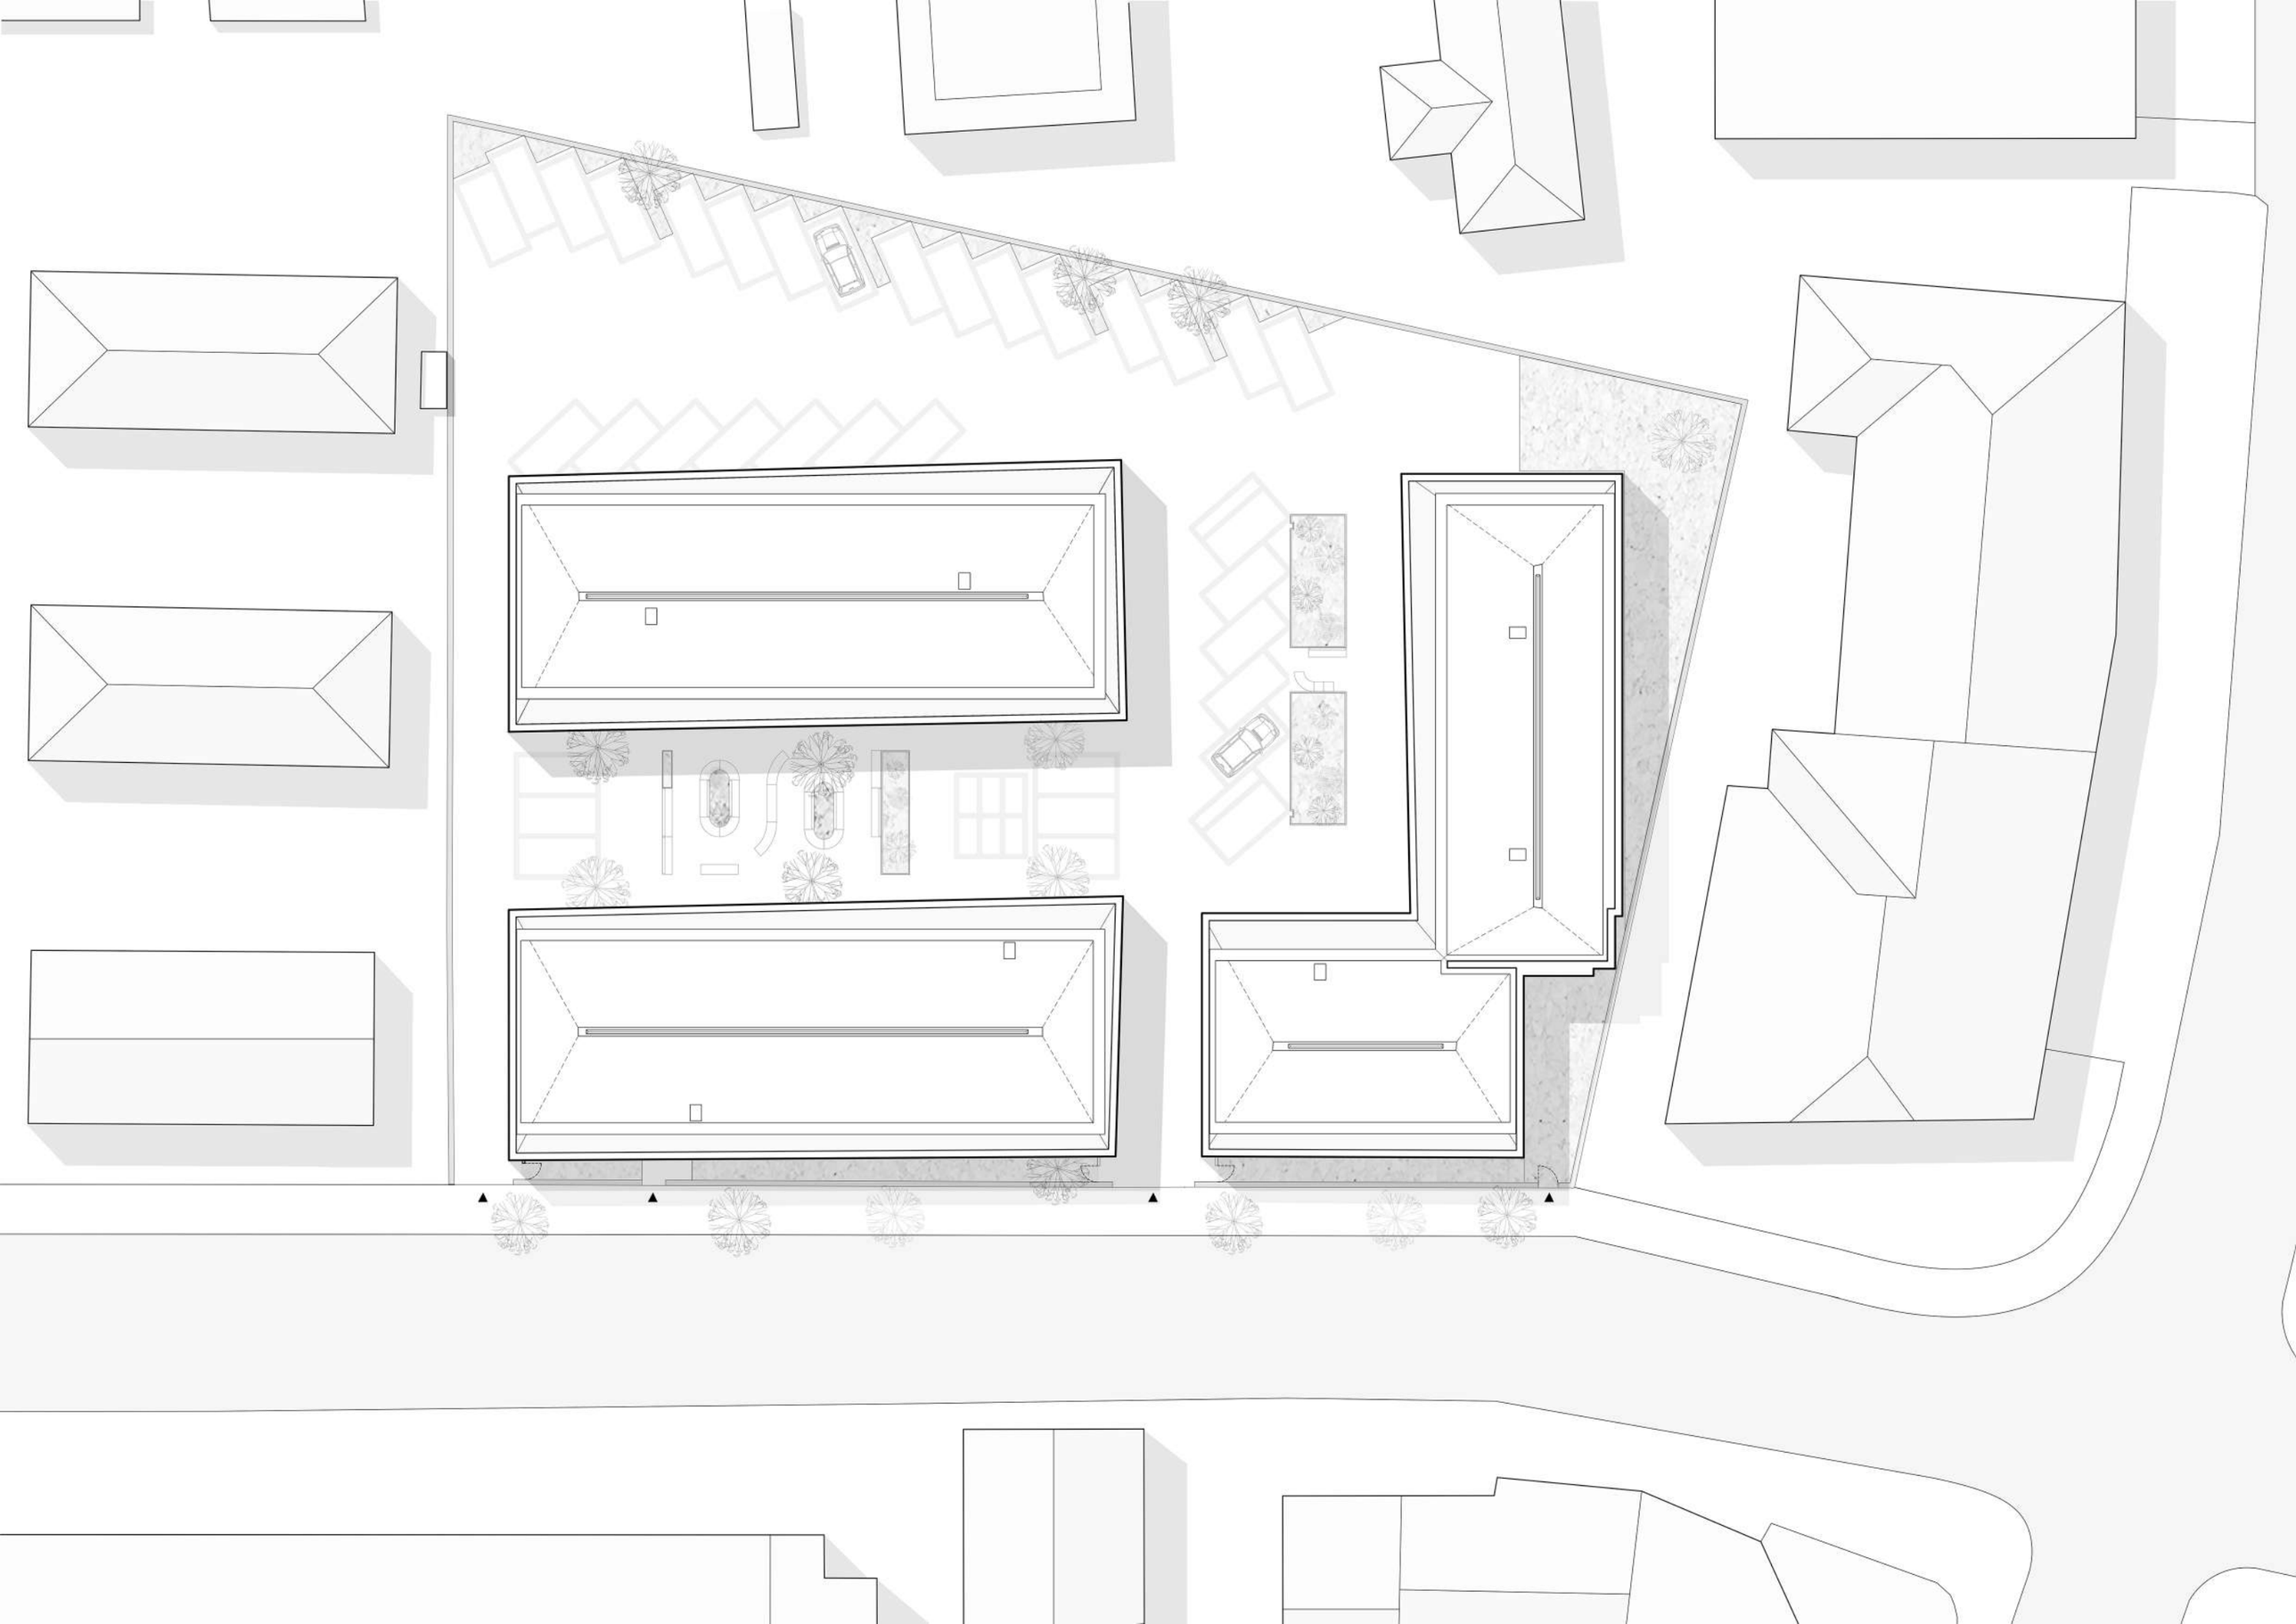

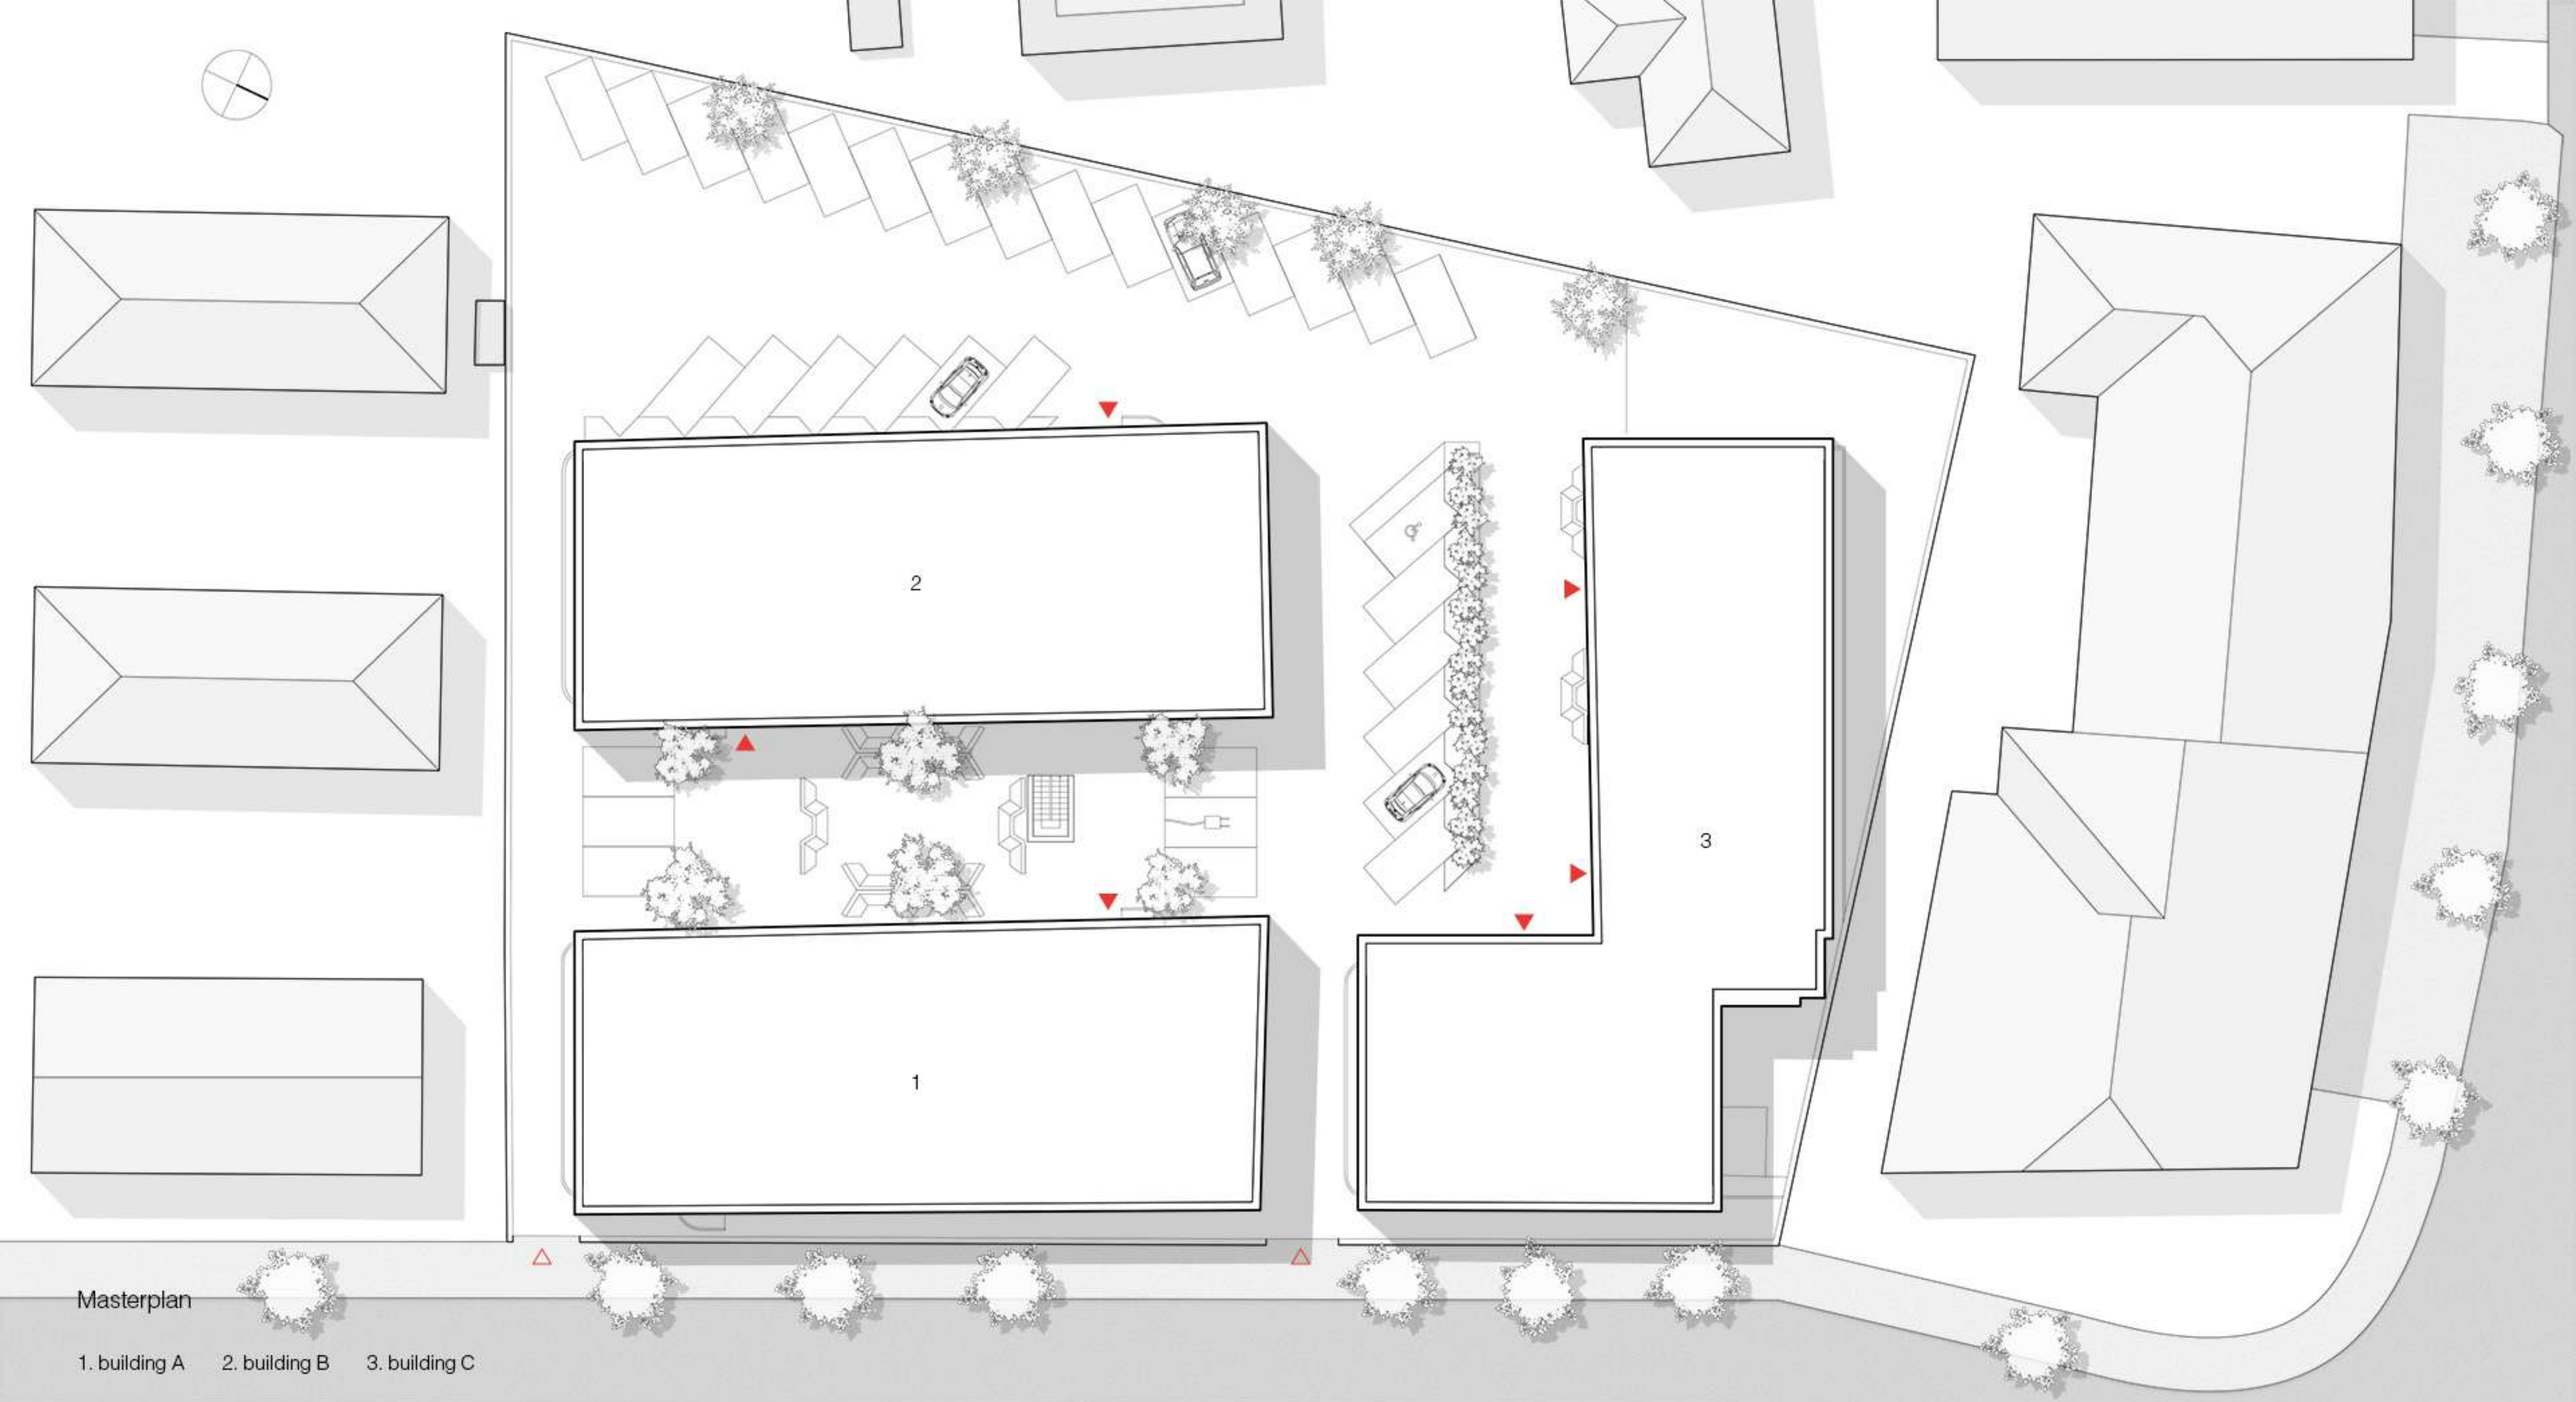

Masterplan

1. building A 2. building B 3. building C

West elevation. Building A

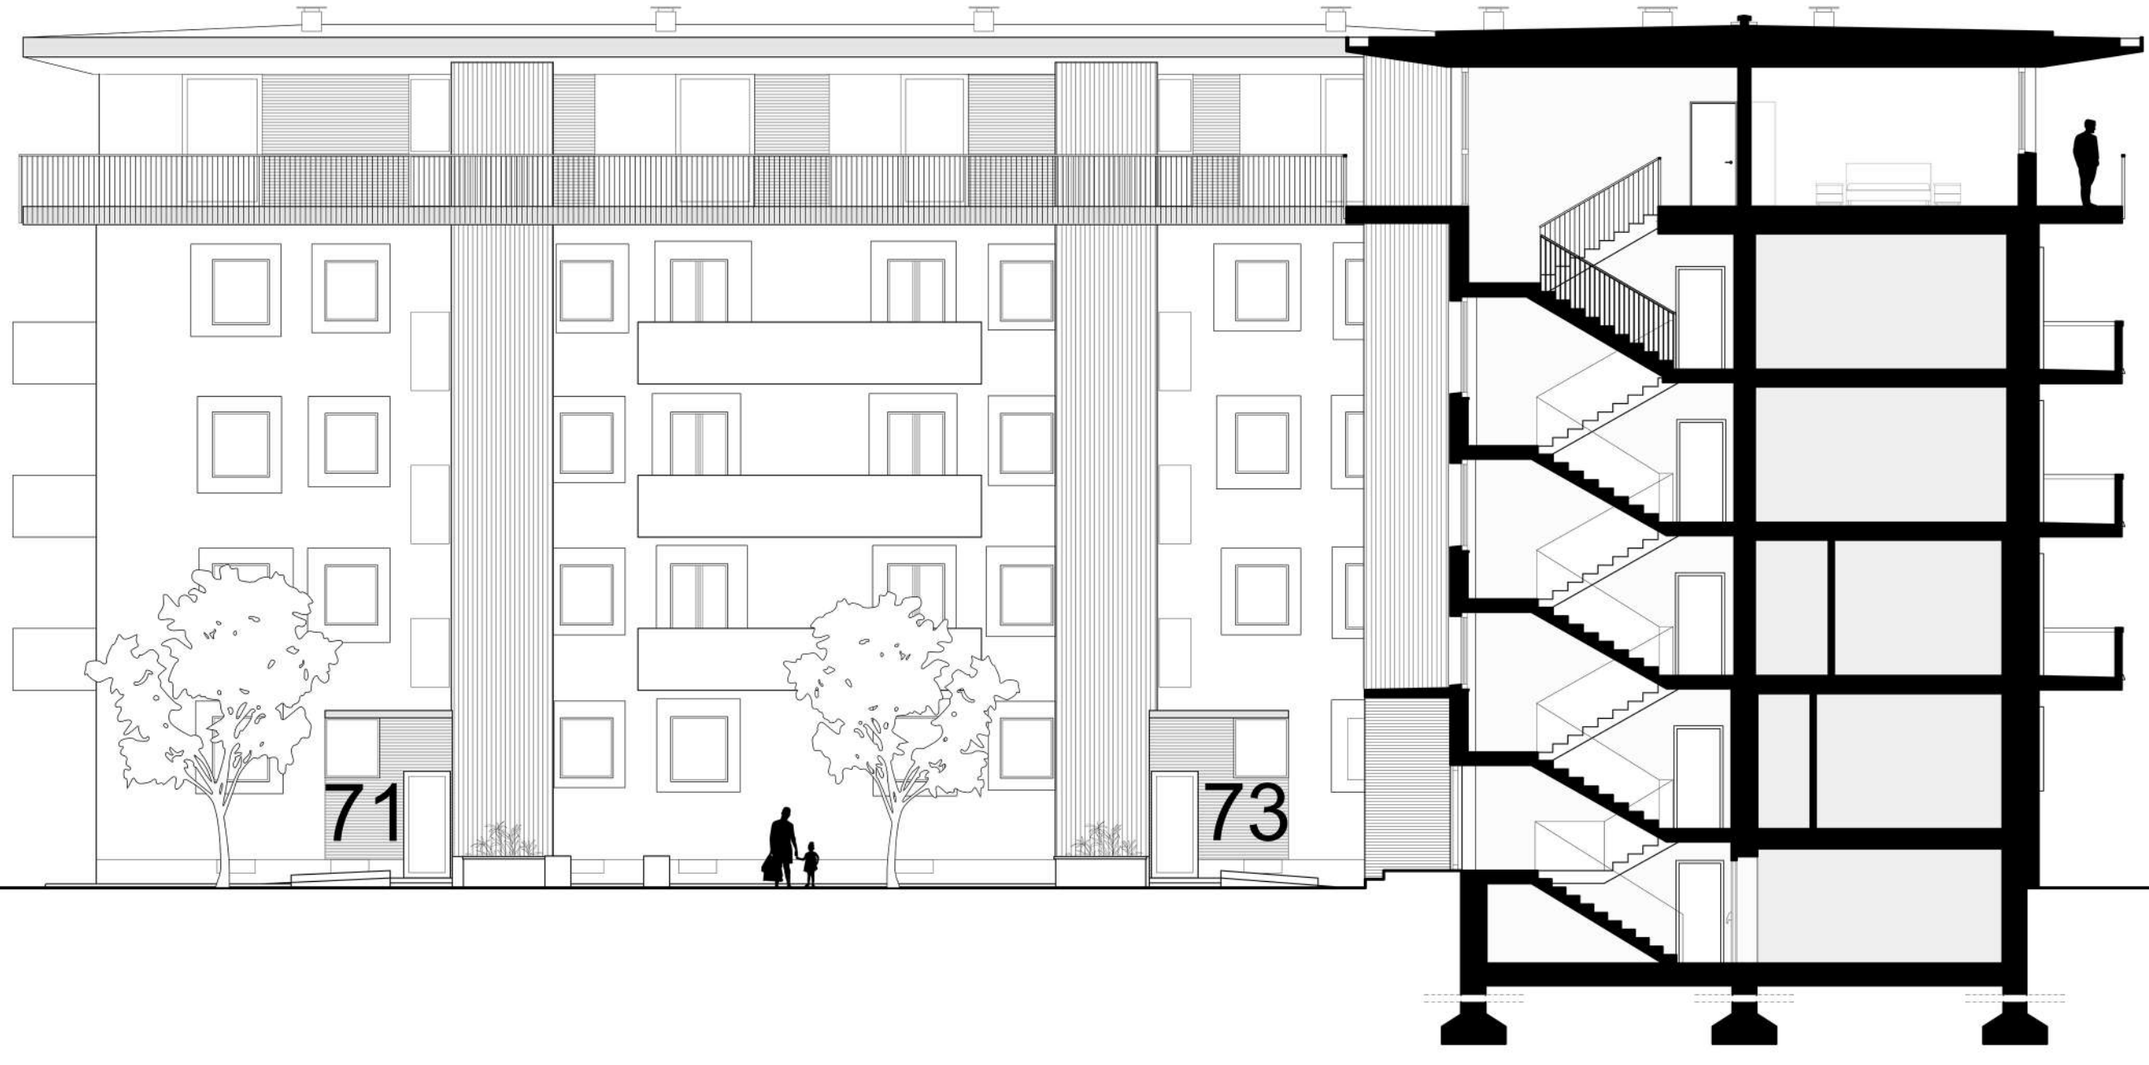
71
73

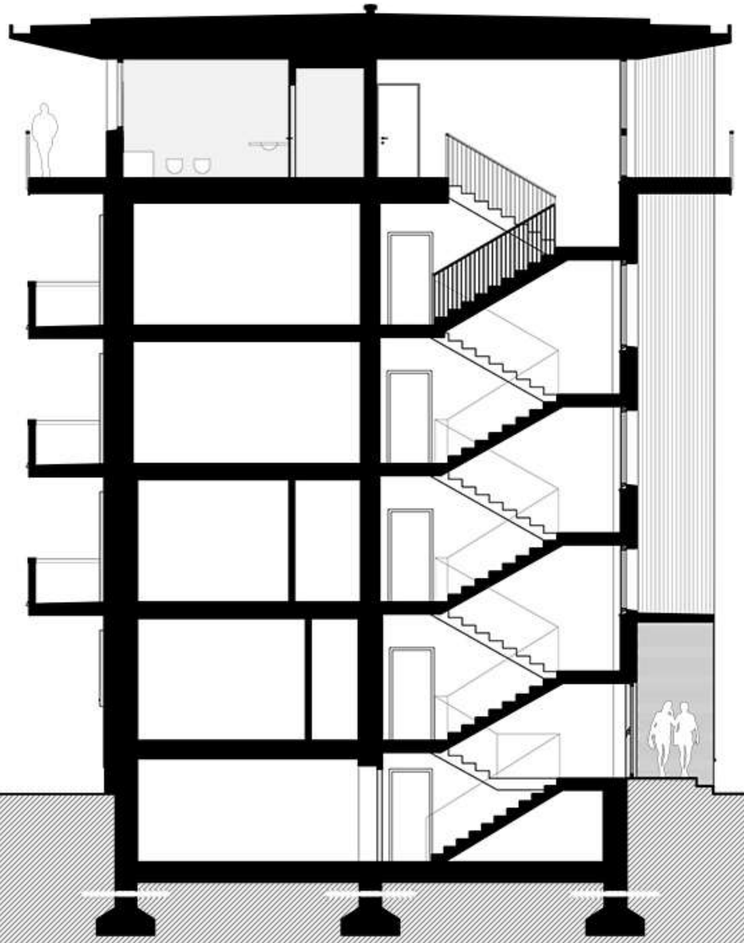

Section. Building A

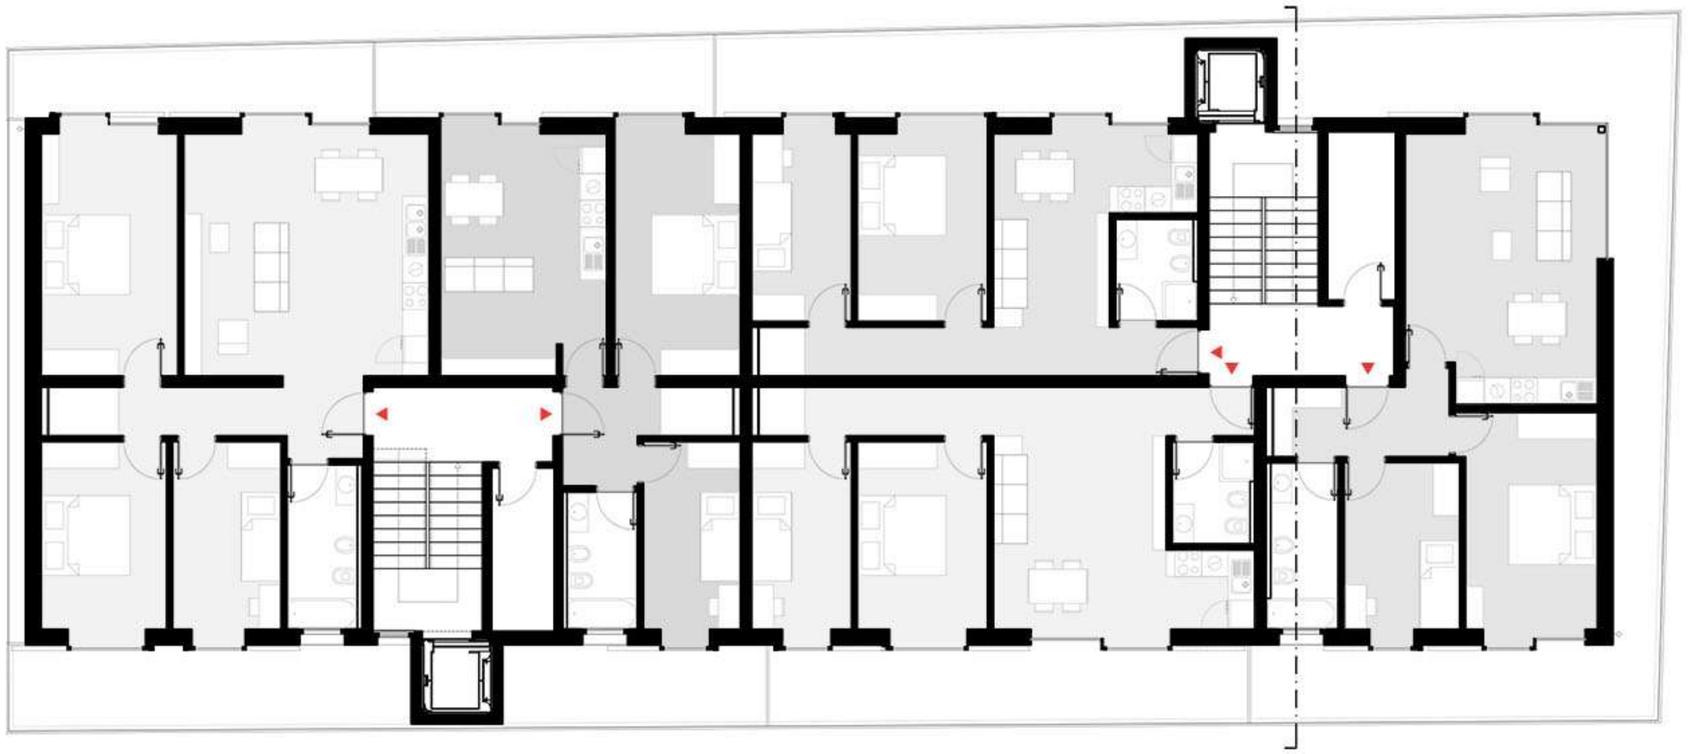

New superelevation. 4th floor plan. Building A

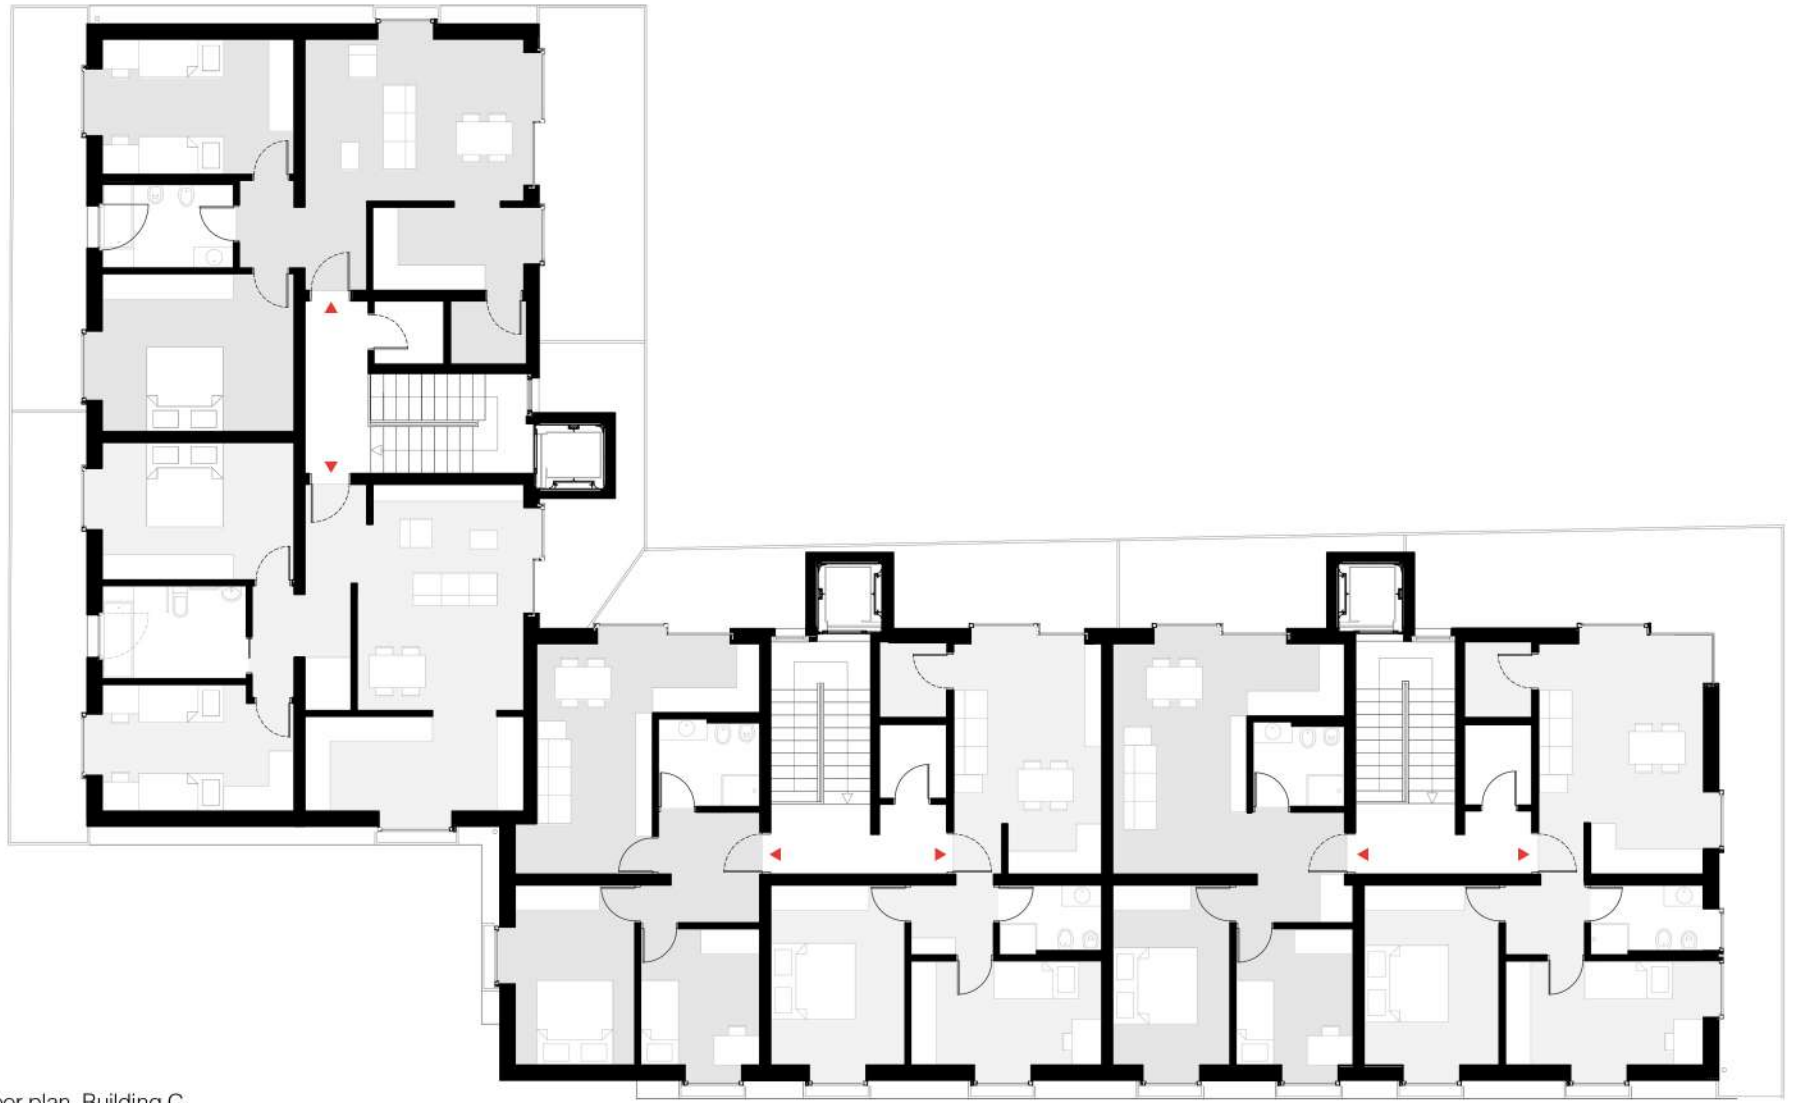

New superelevation. 4th floor plan. Building C