


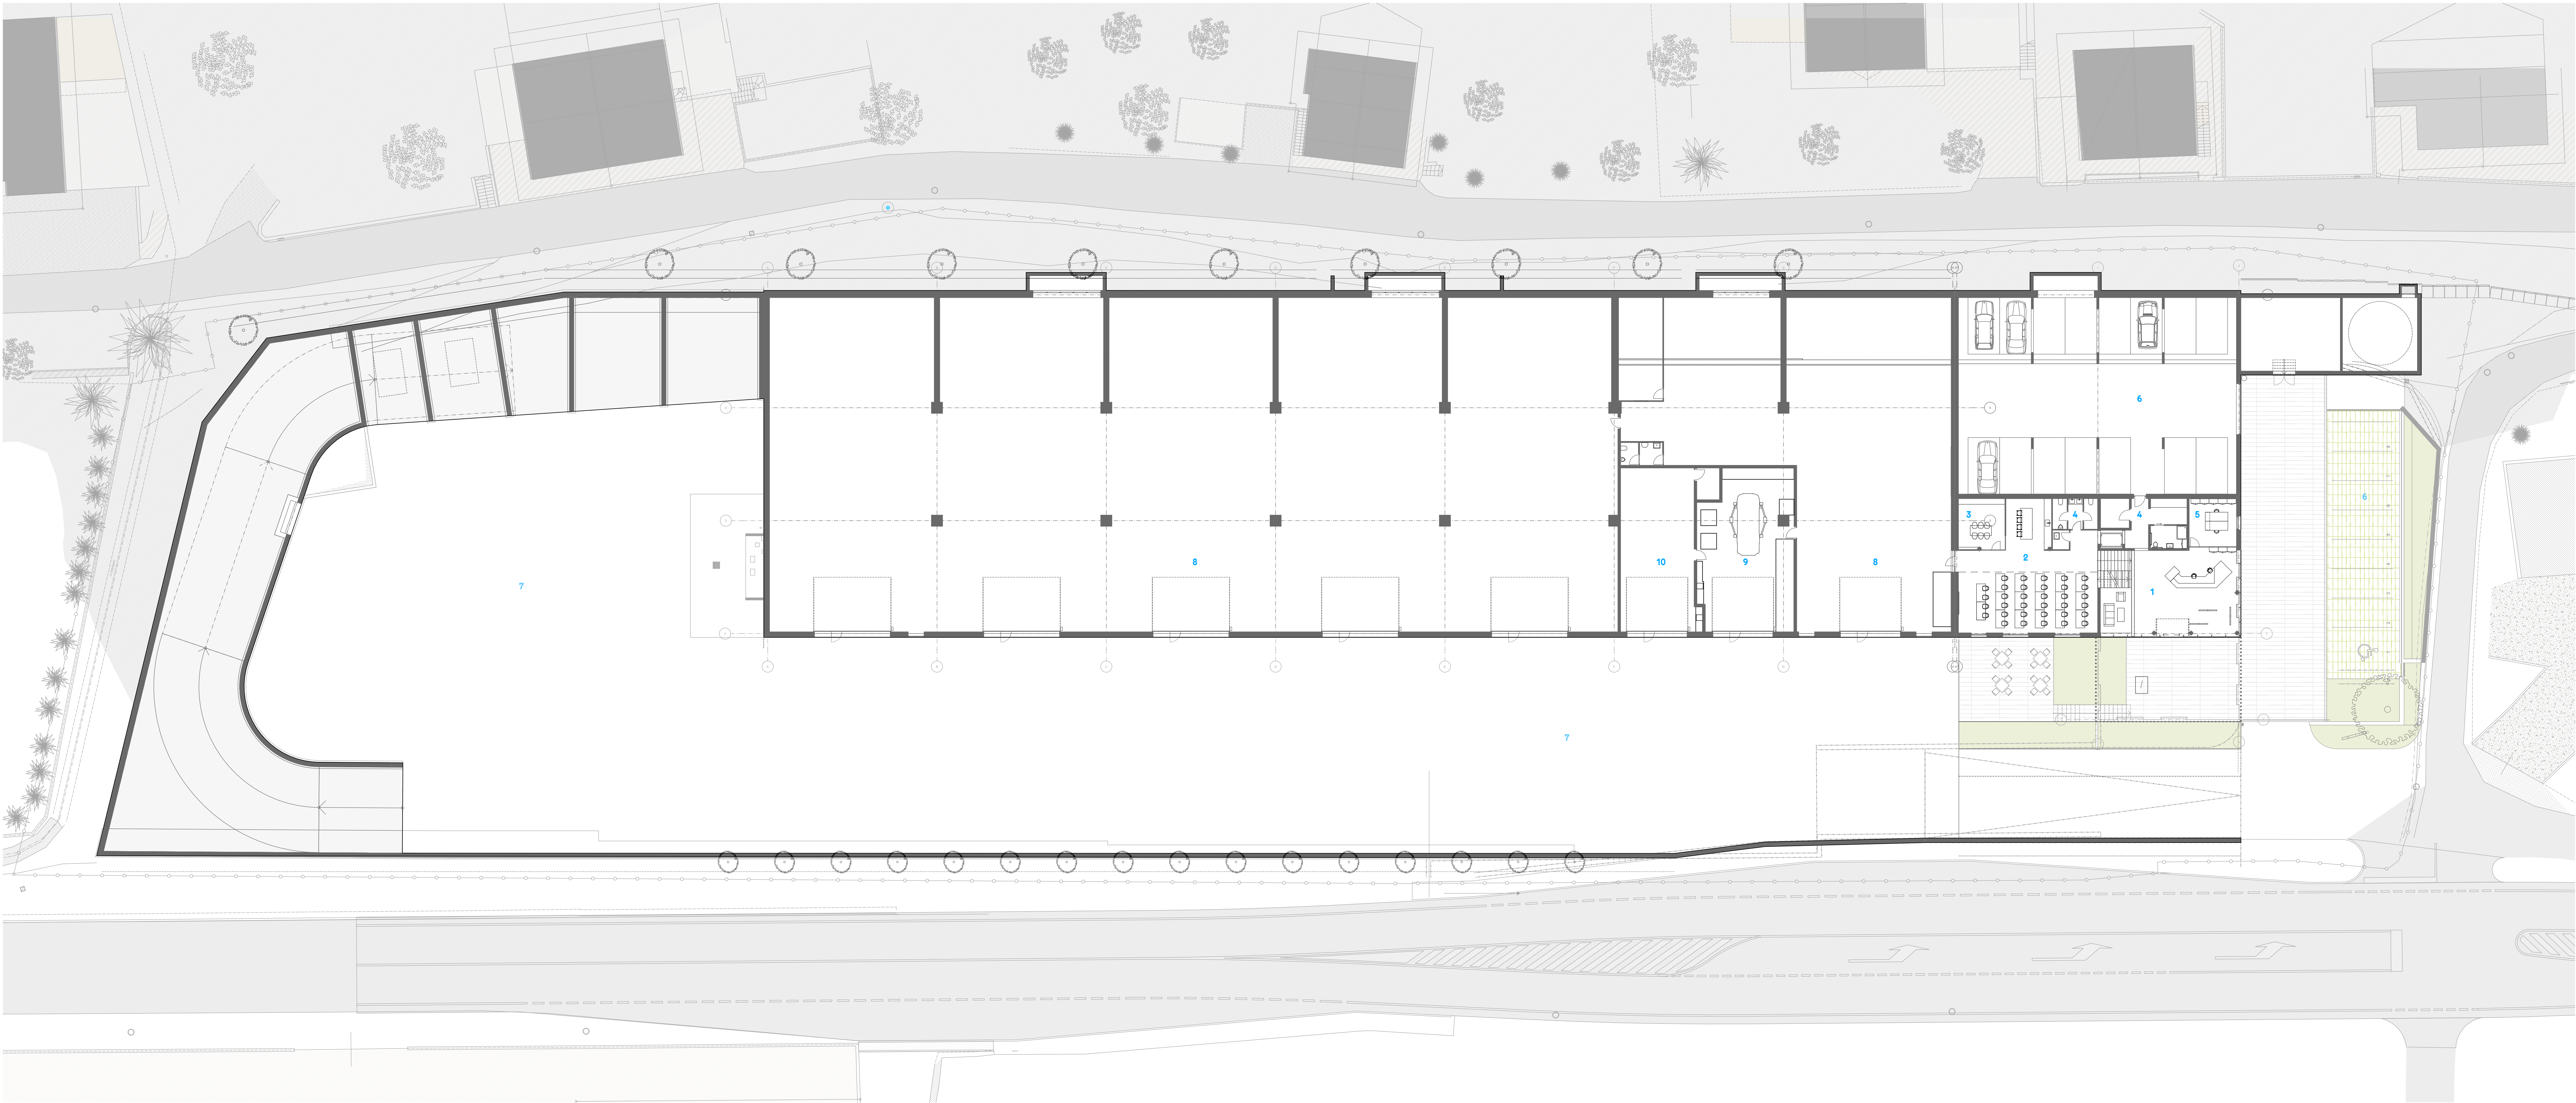


- 1 Reception
- 2 Bonus room
- 3 Wine cellar
- 4 Toilet
- 5 Backoffice
- 6 Parking
- 7 Depot
- 8 Warehouse
- 9 Workshop
- 10 Car wash

Ground floor

0 5 10 20




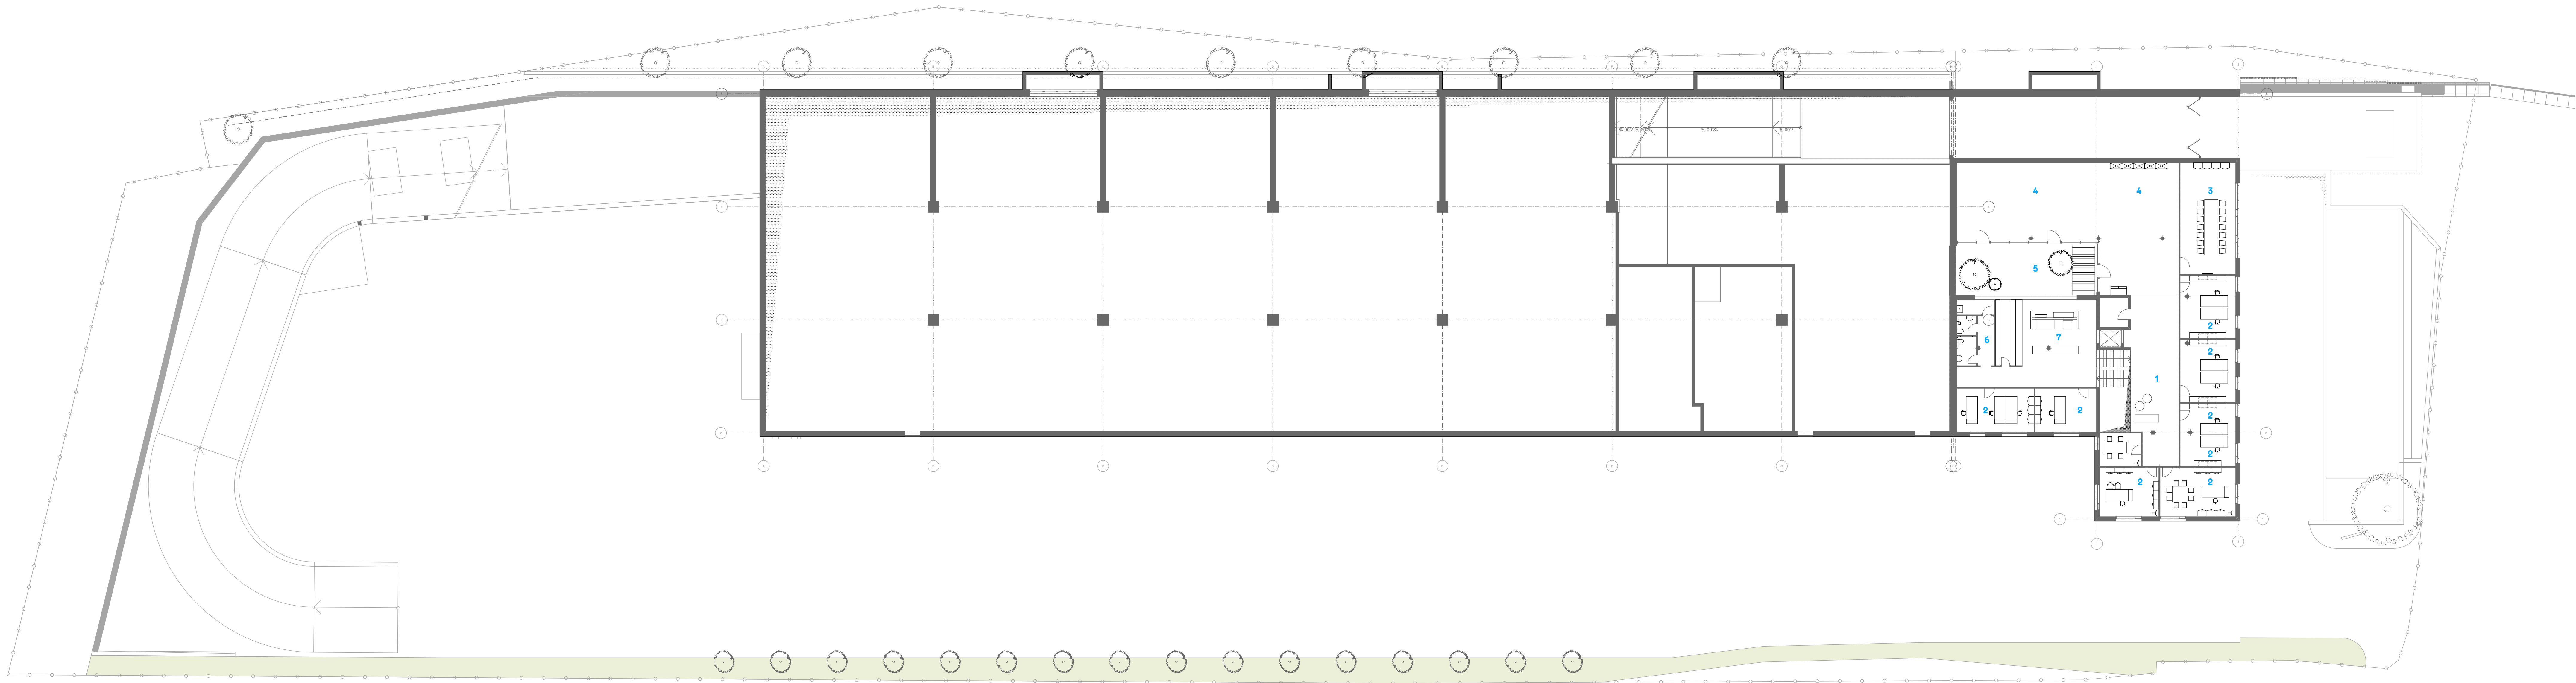


- 1 Lounge
- 2 Office
- 3 Meeting room
- 4 Exhibition
- 5 Patio
- 6 Toilet
- 7 Shared Space

1st floor

0 5 10 20

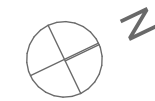

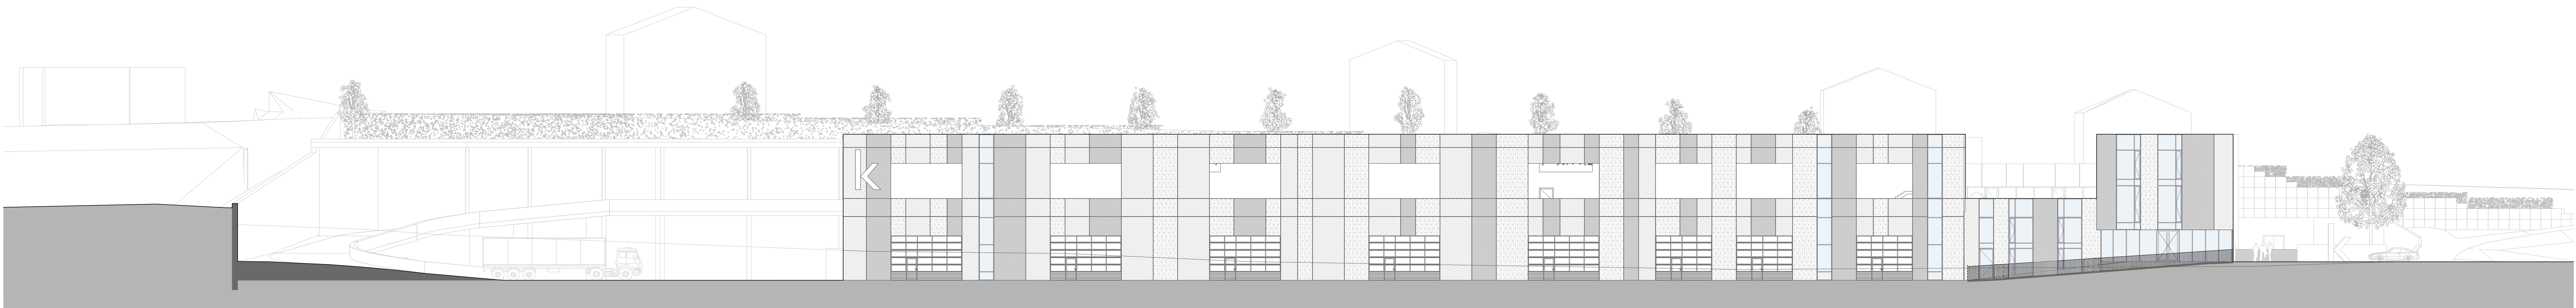



East view

0 6 10 20



Cross section

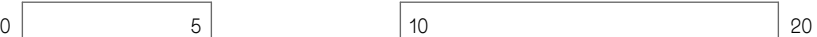

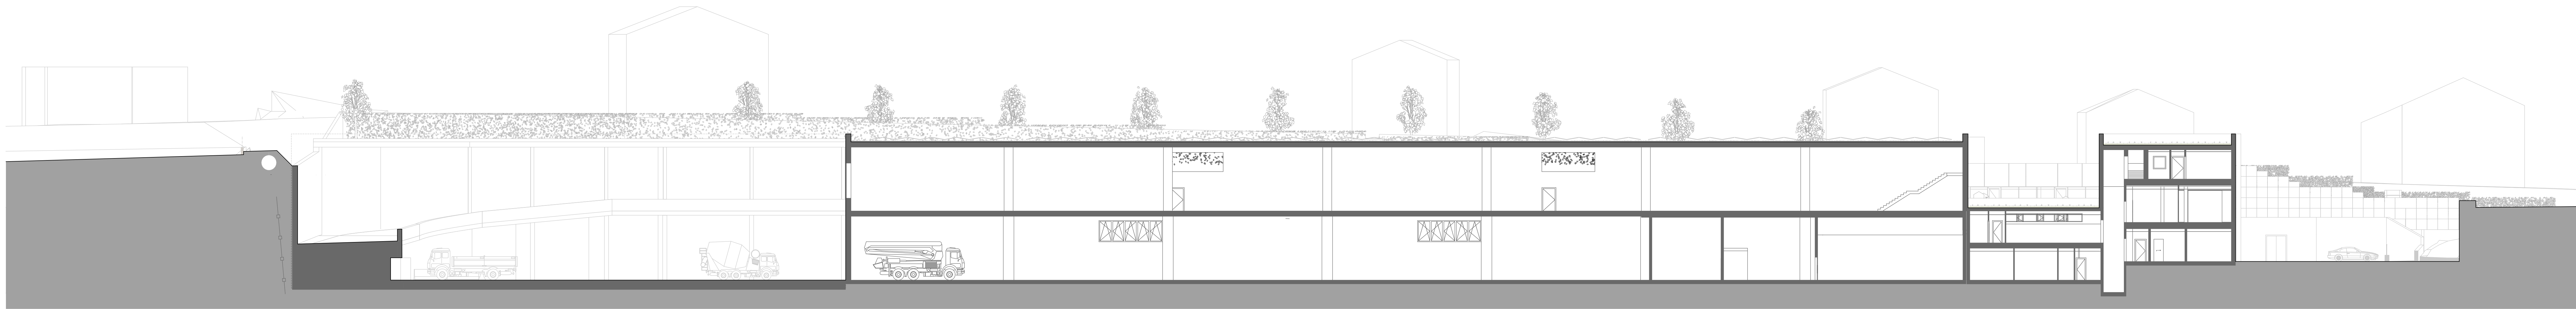

Longitudinal section

0 5 10 20